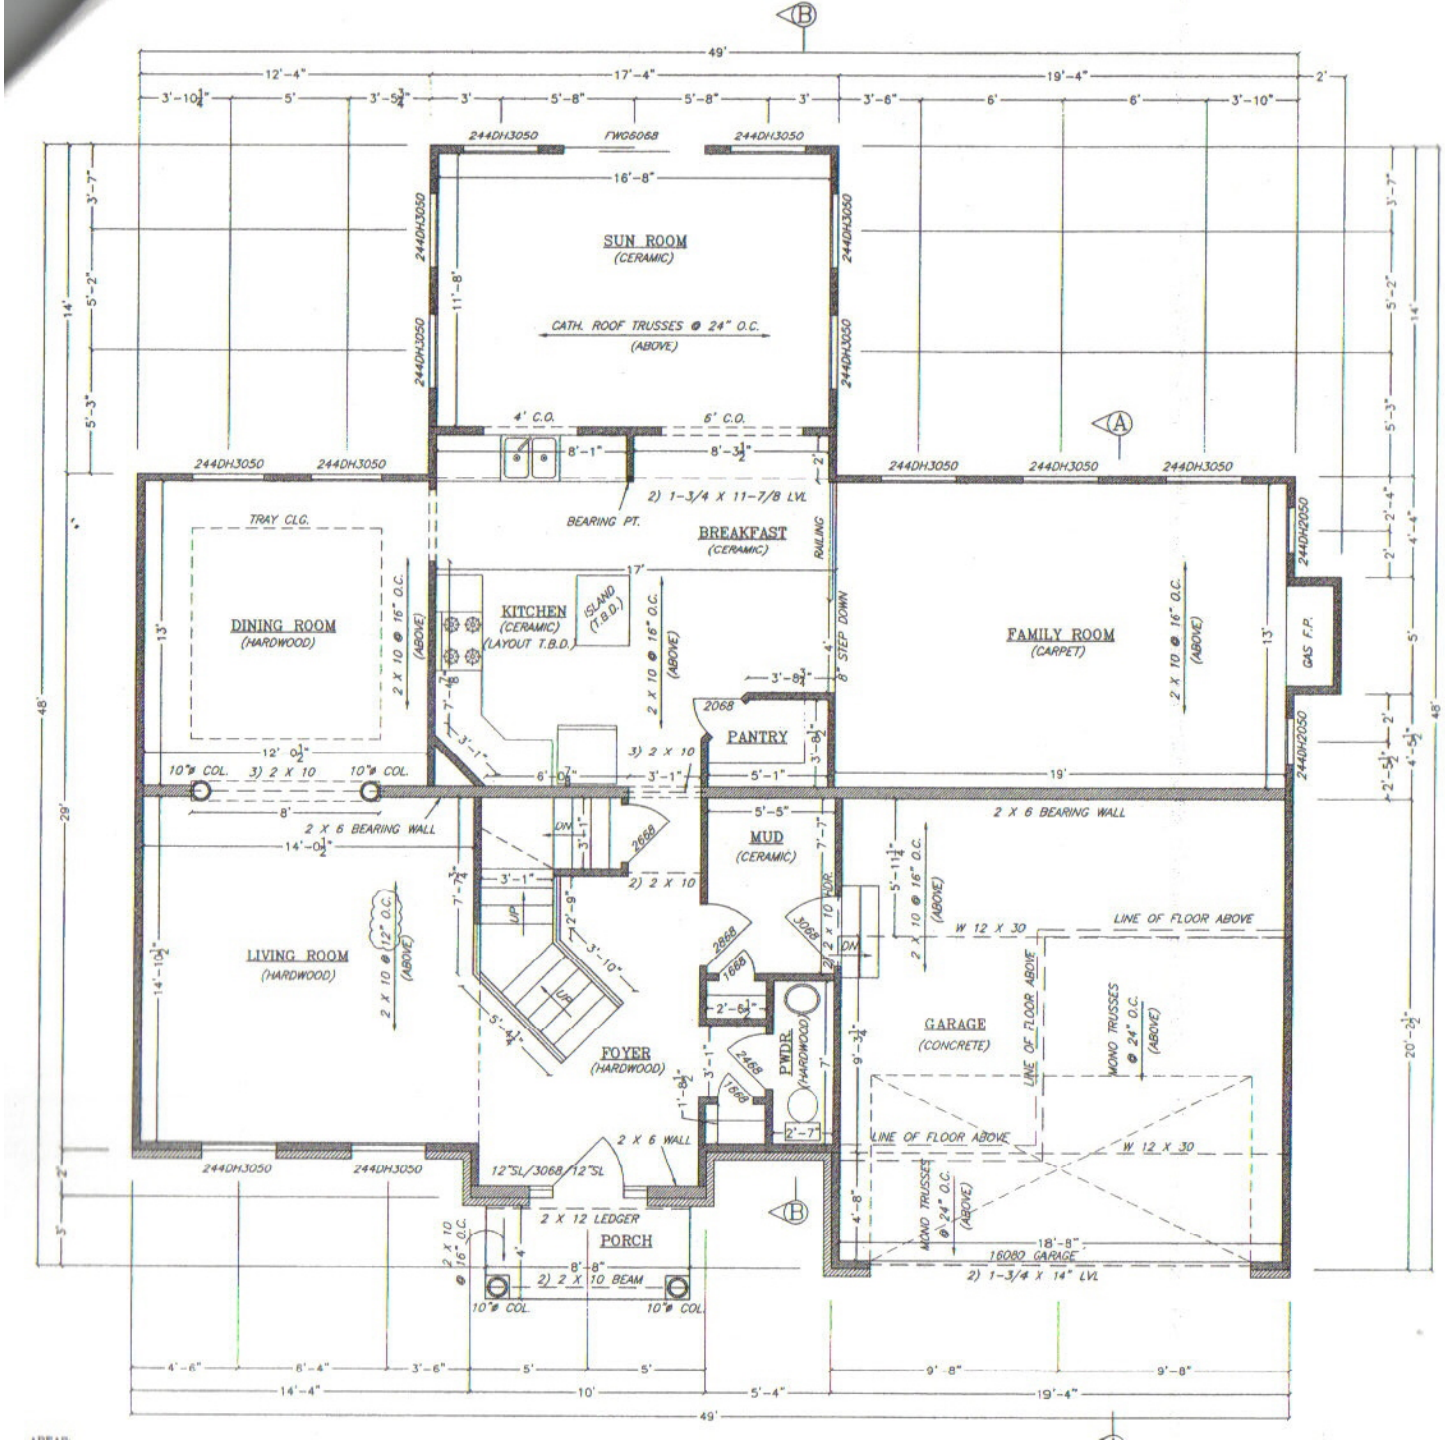
SUN ROOM
(CERAMIC)
CATH. ROOF TRUSSES @ 24" O.C.
(ABOVE)
BREAKFAST
(CERAMIC)
DINING ROOM
(HARDWOOD)
TRAY CLG.
KITCHEN
(CERAMIC)
(LAYOUT T.B.D.)
ISLAND (T.B.D.)
FAMILY ROOM
(CARPET)
GAS F.P.
PANTRY
MUD
(CERAMIC)
LIVING ROOM
(HARDWOOD)
FOYER
(HARDWOOD)
PWDR.
(HARDWOOD)
GARAGE
(CONCRETE)
PORCH
2 X 6 BEARING WALL
2 X 12 LEDGER
2 X 6 WALL
2) 2 X 10 BEAM
2) 1-3/4 X 11-7/8 LVL
2) 1-3/4 X 14" LVL
16080 GARAGE
W 12 X 30
LINE OF FLOOR ABOVE
MONO TRUSSES @ 24" O.C. (ABOVE)
2 X 10 @ 16" O.C. (ABOVE)
2 X 10 @ 12" O.C. (ABOVE)
BEARING PT.
RAILING
8" STEP DOWN
10"ø COL.
3) 2 X 10
2) 2 X 10
244DH3050
FW06068
244DH2050
2068
2868
3068
1868
2468
12"SL/3068/12"SL
49'
48'
29'
20'-6½"

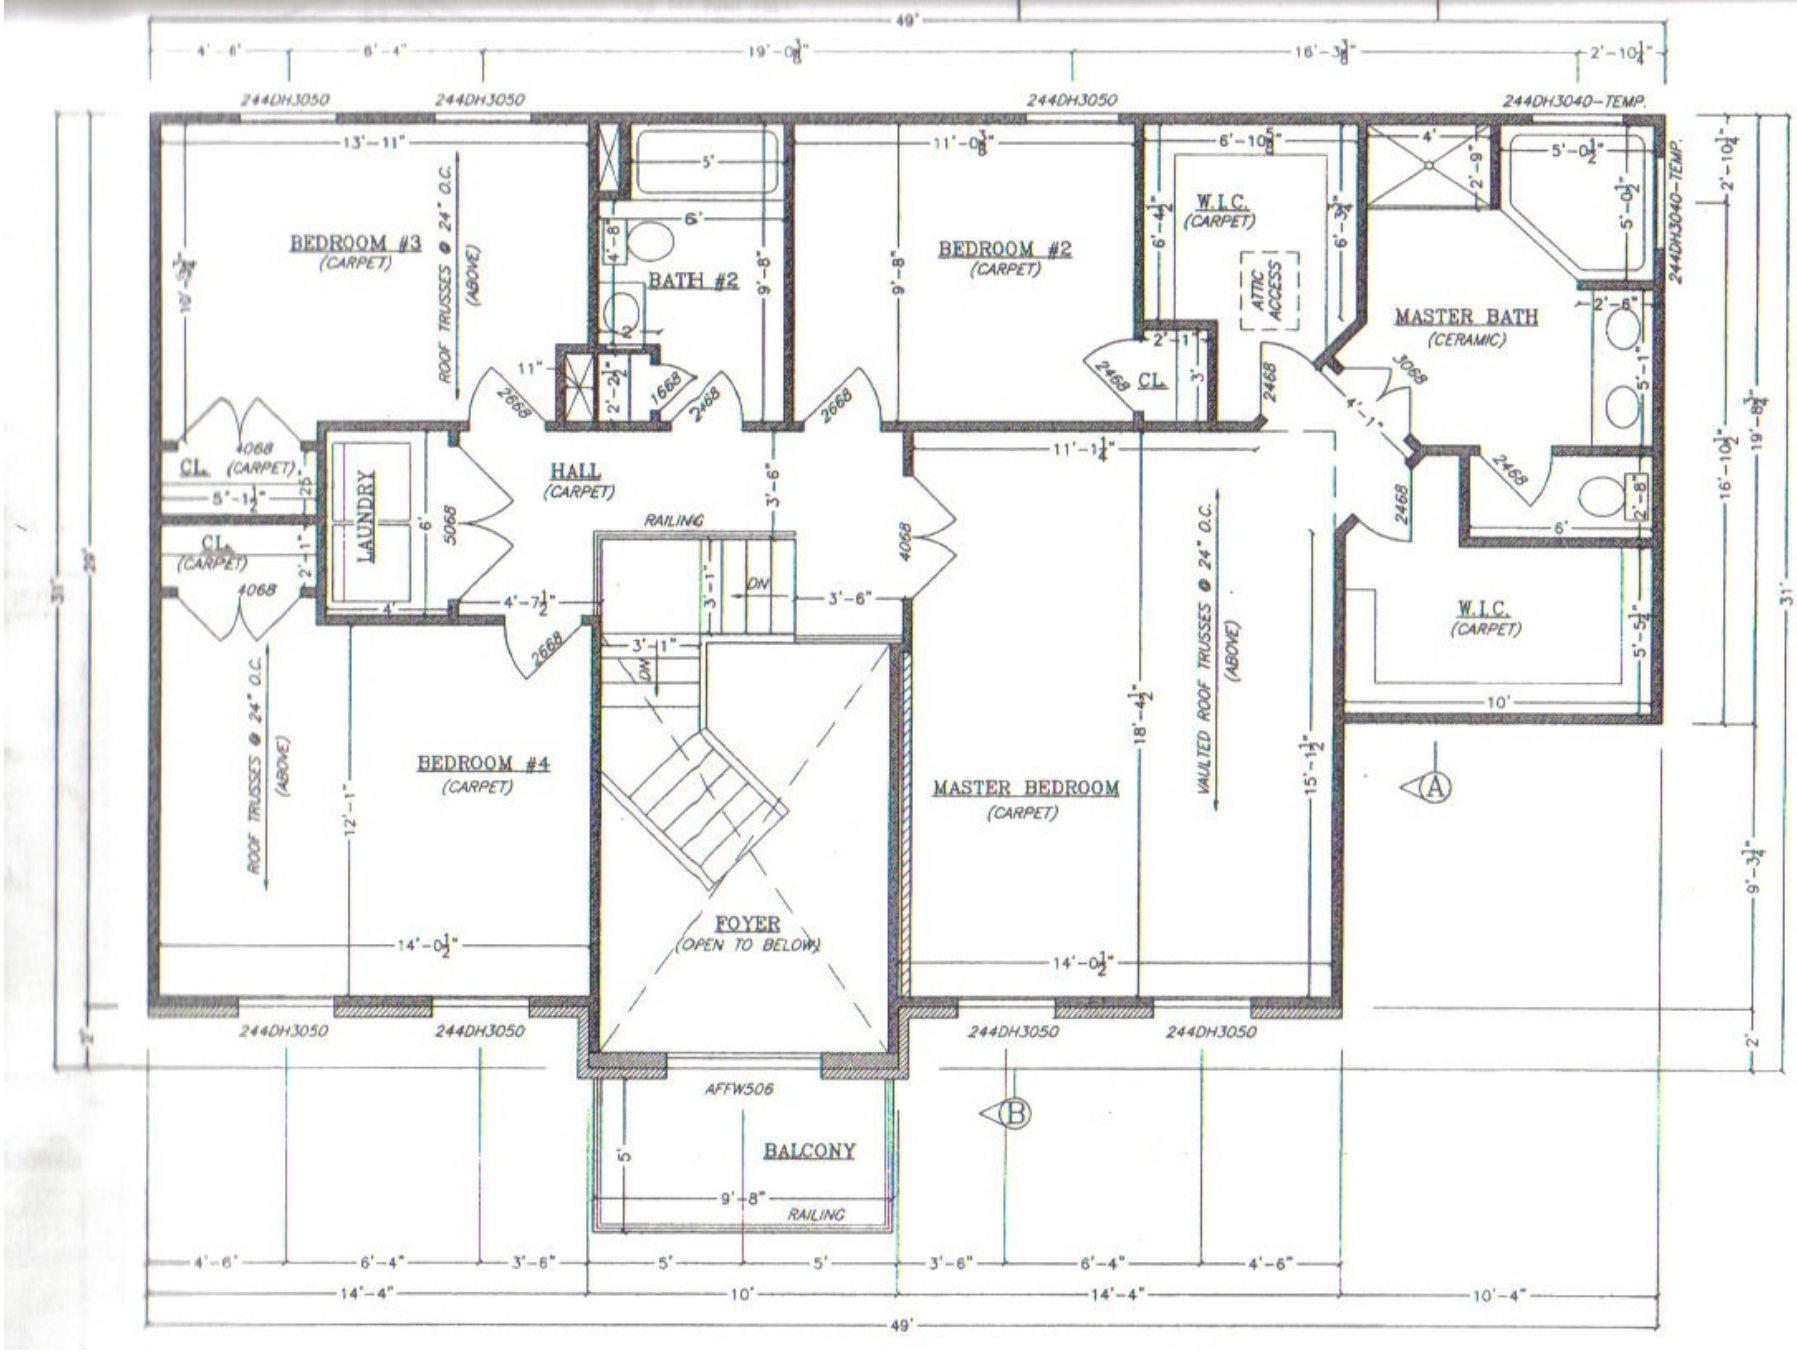
BEDROOM #3
(CARPET)
ROOF TRUSSES @ 24" O.C.
(ABOVE)
BATH #2
HALL
(CARPET)
BEDROOM #2
(CARPET)
W.I.C.
(CARPET)
ATTIC ACCESS
MASTER BATH
(CERAMIC)
CL.
LAUNDRY
RAILING
DN
BEDROOM #4
(CARPET)
MASTER BEDROOM
(CARPET)
VAULTED ROOF TRUSSES @ 24" O.C.
(ABOVE)
FOYER
(OPEN TO BELOW)
AFFW506
BALCONY
244DH3050
244DH3040-TEMP.
A
B